TALMADGE MAD STREET LIGHTS / UNDERGROUND DRAFT

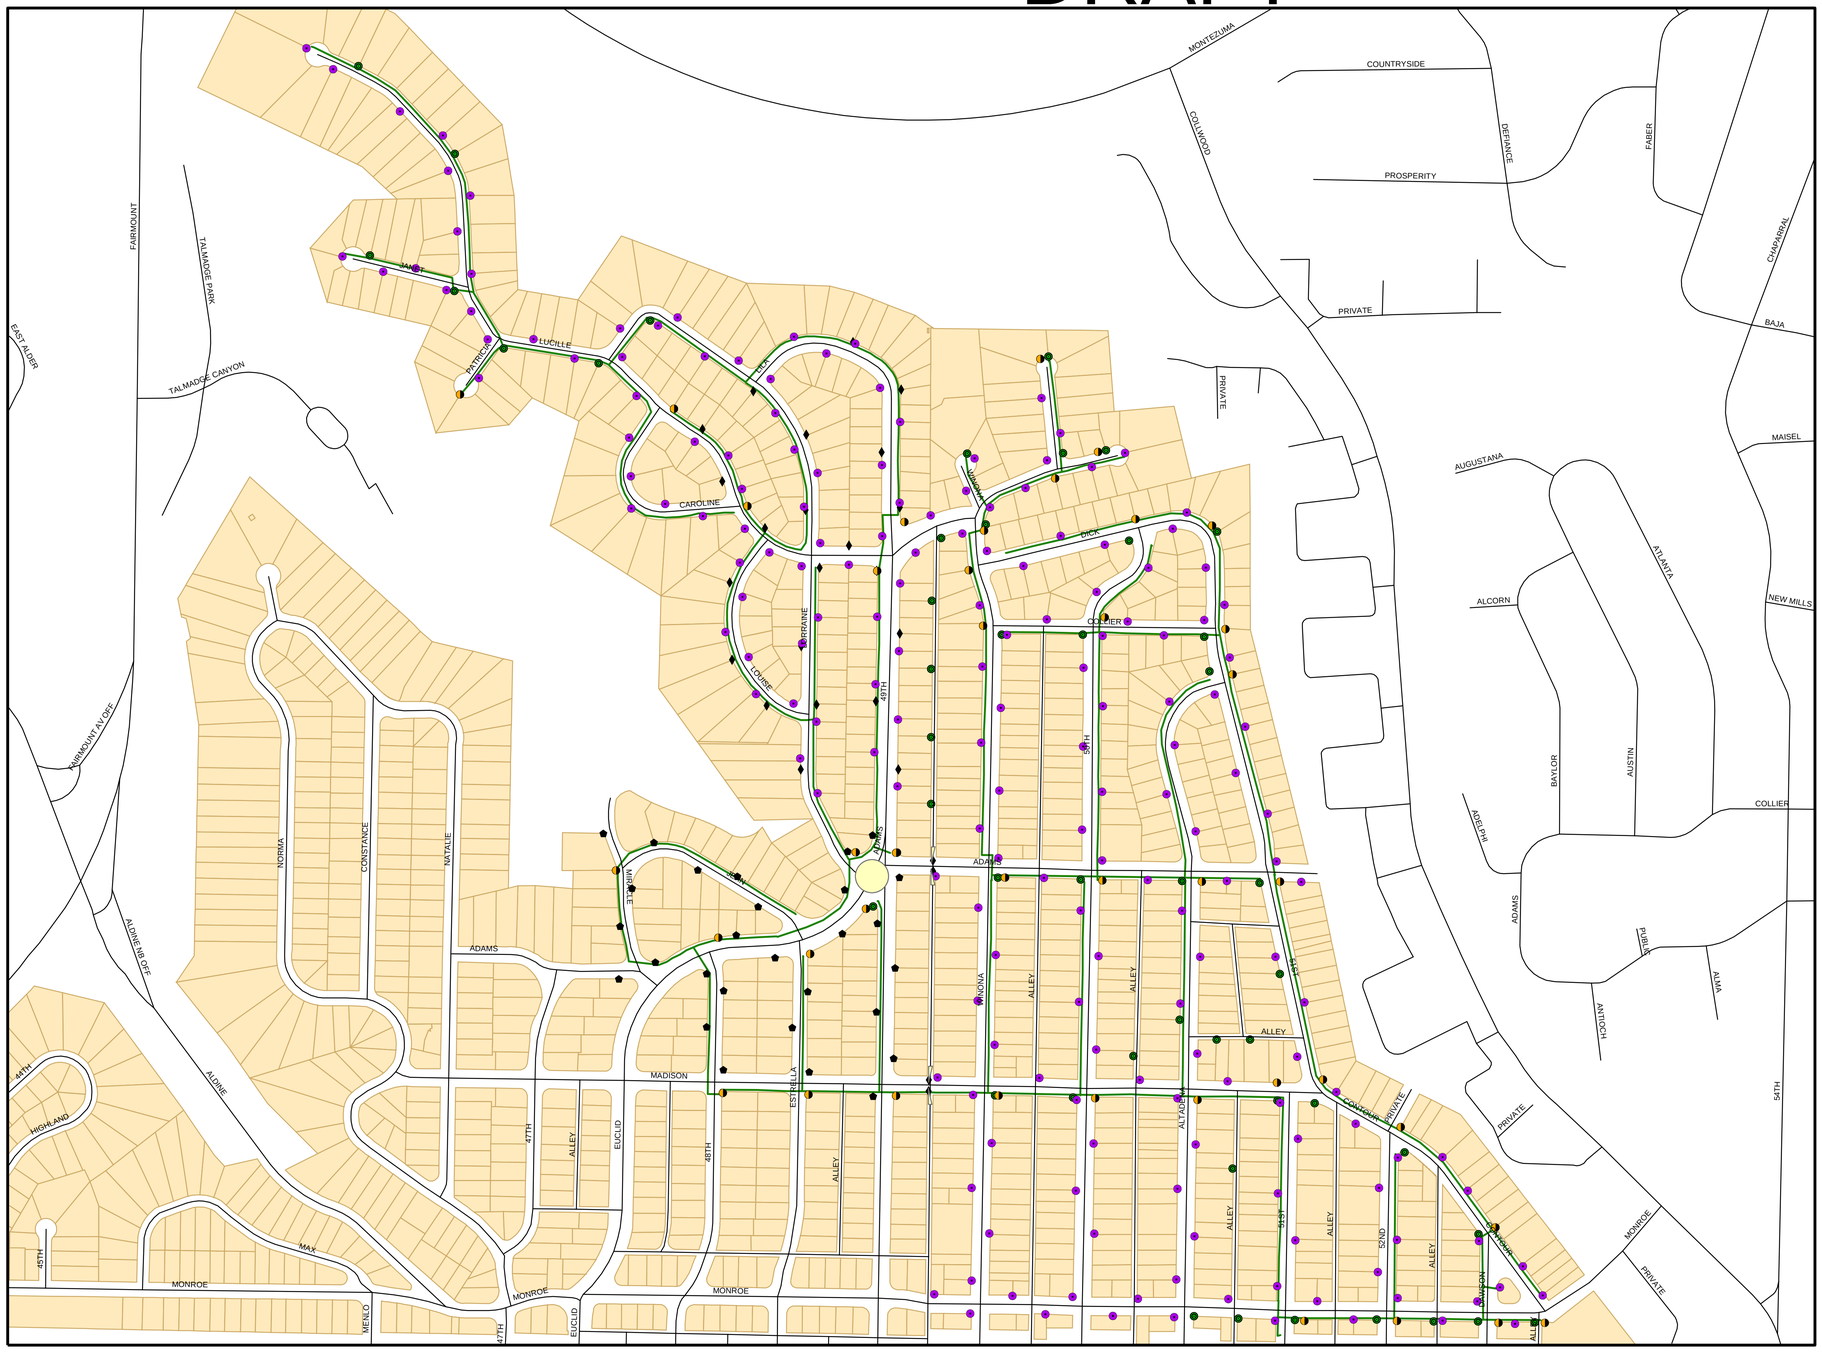

Legend

- Existing Acorn
- Existing Cobra
- Existing Overhead Ornamental
- Proposed Acorn
- Proposed Cobra
- Talmadge MAD
- Underground Trenching
- Roads

N
W E
S

0 330 660 1,320 Feet